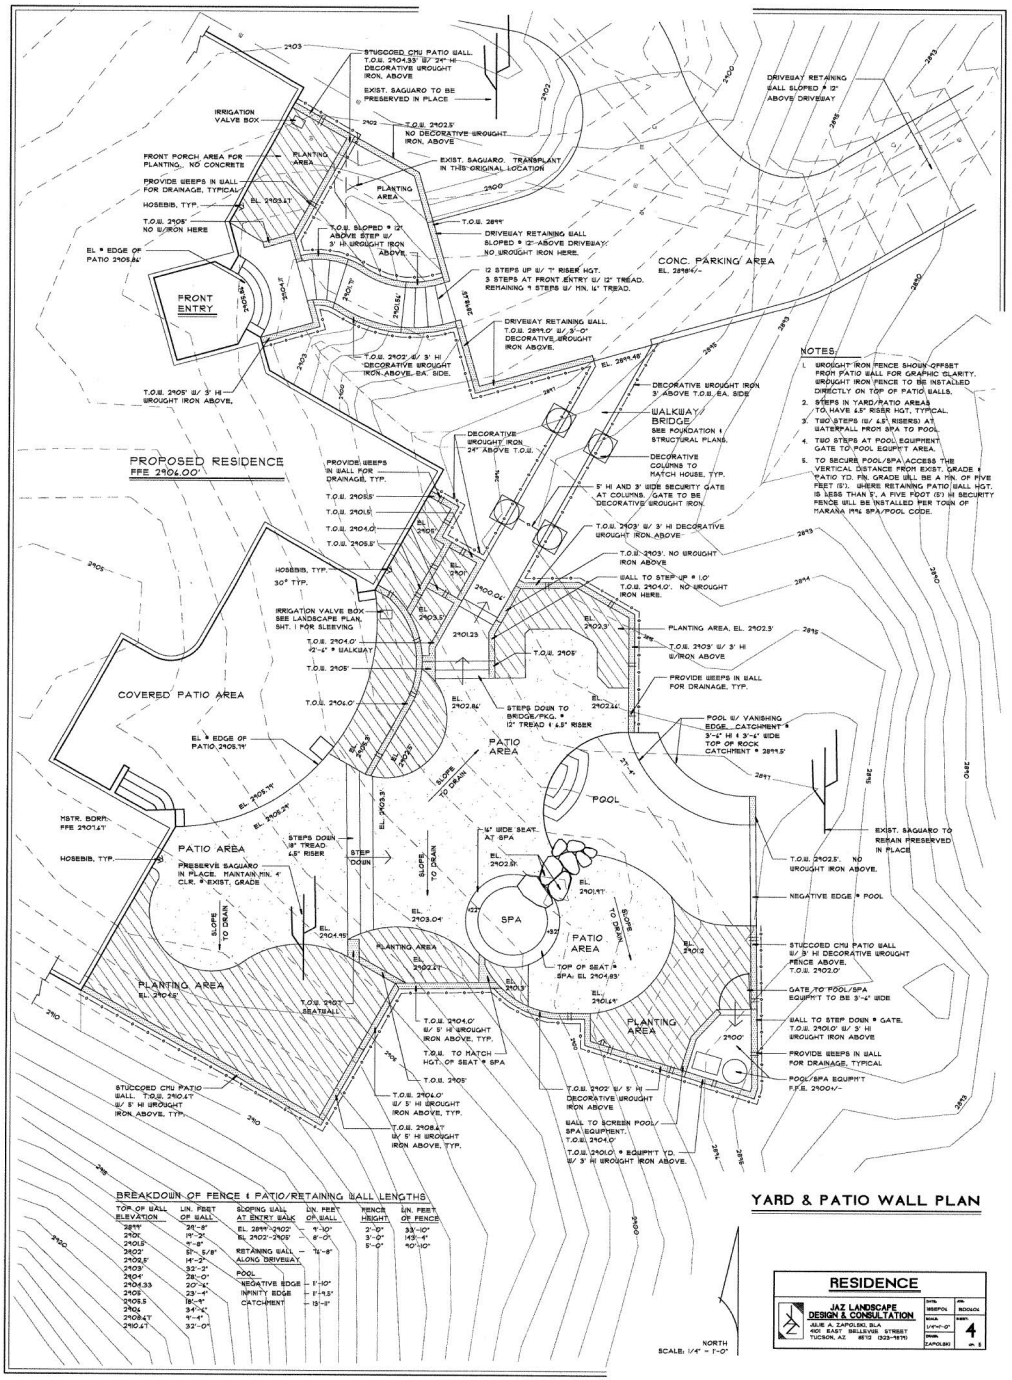

NOTES:

1. WROUGHT IRON FENCE SHOWN OFFSET FROM PATIO WALL FOR GRAPHIC CLARITY. WROUGHT IRON FENCE TO BE INSTALLED DIRECTLY ON TOP OF PATIO WALLS.
2. STEPS IN YARD/PATIO AREAS TO HAVE 6.5" RISER HGT, TYPICAL.
3. TWO STEPS (6/ 6.5" RISERS) AT WATERFALL FROM SPA TO POOL.
4. TWO STEPS AT POOL EQUIPMENT GATE TO POOL EQUIPM'T AREA.
5. TO SECURE POOL/SPA ACCESS THE VERTICAL DISTANCE FROM EXIST. GRADE ↑ PATIO TO FIN. GRADE WILL BE A MIN. OF FIVE FEET (5'). WHERE RETAINING PATIO WALL HGT. IS LESS THAN 5', A FIVE FOOT (5') HI SECURITY FENCE WILL BE INSTALLED PER TOWN OF MARANA MIN. SPA/POOL CODE.

BREAKDOWN OF FENCE ↑ PATIO/RETAINING WALL LENGTHS

TOP OF WALL ELEVATION	LIN. FEET OF WALL	SLOPING WALL AT ENTRY WALK	LIN. FEET OF WALL	FENCE HEIGHT	LIN. FEET OF FENCE
2899'	28'-8"	EL. 2899'-2902'	9'-10"	2'-0"	33'-10"
2906'	19'-2"	EL. 2902'-2908'	8'-0"	3'-0"	193'-4"
2905.5'	9'-8"			5'-0"	90'-10"
2902'	52'-5.8"	RETAINING WALL - ALONG DRIVEWAY	12'-8"		
2903.5'	14'-2"				
2903'	52'-2"	POOL			
2904'	28'-0"	NEGATIVE EDGE	1'-10"		
2904.33	20'-4"	INFINITY EDGE	19'-11.5"		
2905'	23'-4"	CATCHMENT	13'-3"		
2905.5	18'-9"				
2904	34'-4"				
2908.67'	9'-4"				
2910.67'	32'-0"				

YARD & PATIO WALL PLAN

RESIDENCE

JAZ LANDSCAPE DESIGN & CONSULTATION
JULIE A. ZAPOLSKI, RLA
4101 EAST BELLEVUE STREET
TUCSON, AZ 85712 (323-1971)

DATE	08/09/04
SCALE	1/4"=1'-0"
DRAWN BY	ZAPOLSKI
JOB NO.	0204.04
SHEET	4
OF	5